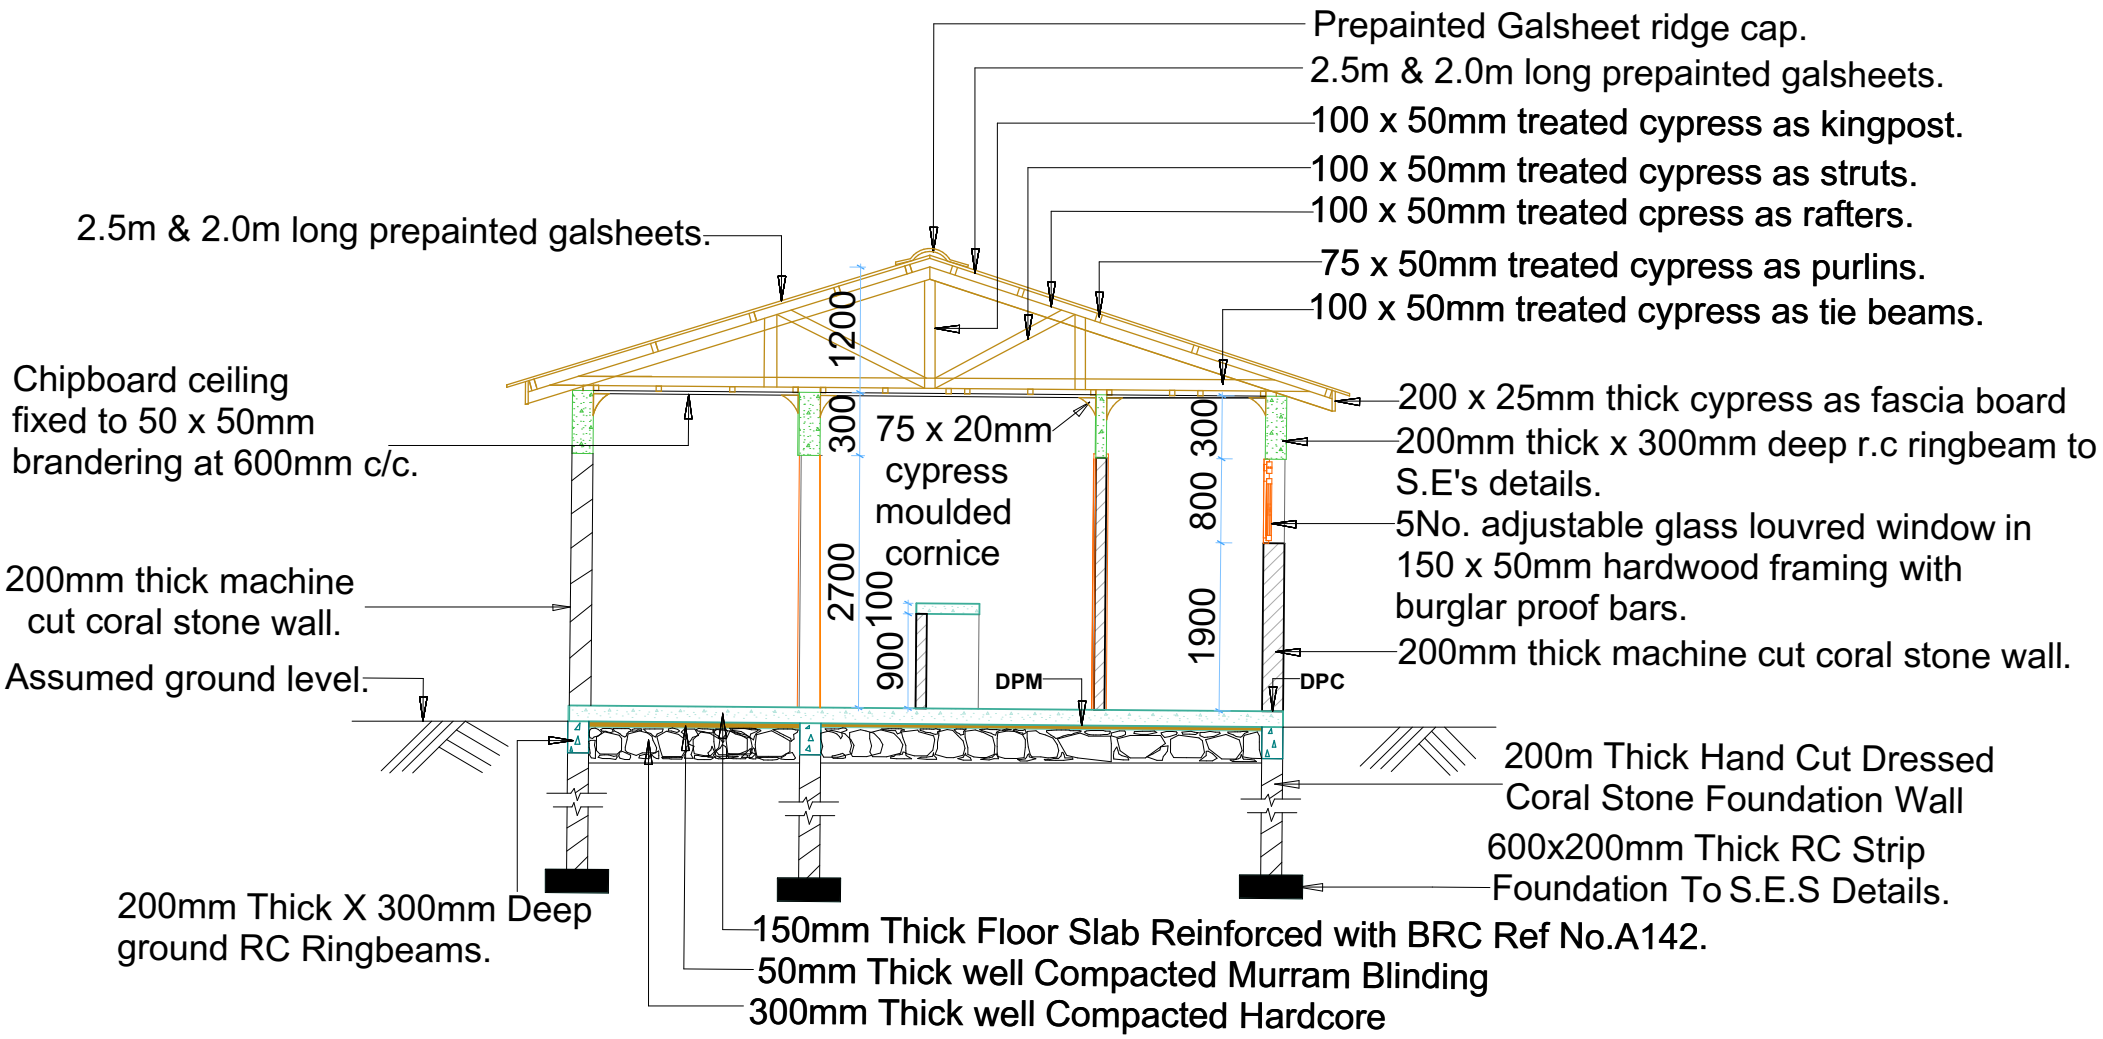

SECTION A - A SCALE 1: 50